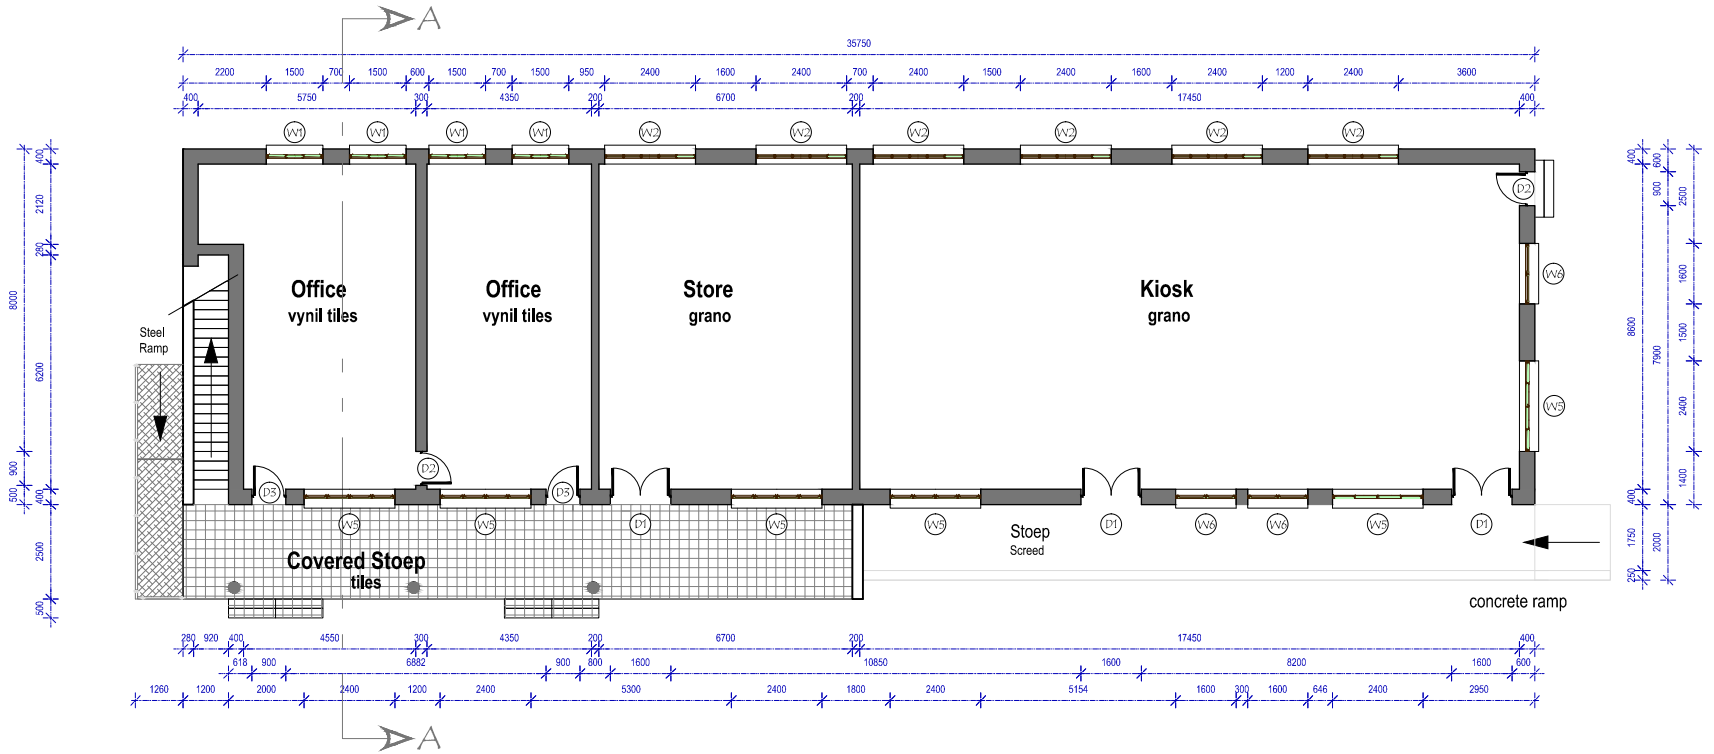

North Elevation

Scale 1:200

NO.	DATE	AMENDMENT	D.P.W.

Copy right vested in the
Department of Public Works

cad file name

DEPARTMENT OF
PUBLIC WORKS
Private Bag X65
Pretoria
0001
Tel (012) 337 2000

Director-General:
T.M. Sokutu

consultant/departmental
CONSULTANT
Builtcare (Pty) Ltd
Building 10A, CSIR Campus
627 Meiring Naude rd
Pretoria
Tel : 012 349 1922

discipline
ARCHITECTURE

service
MAINTENANCE PLAN

WCS number

drawing title
ROBBEN ISLAND
OFFICE
PLAN LAYOUT

ref.no B003	designed
scale 1:200	drawn W.M BOTHA
date	checked
CAD date 09-05-2011	type number

drawing number
DAC00050- B003-1

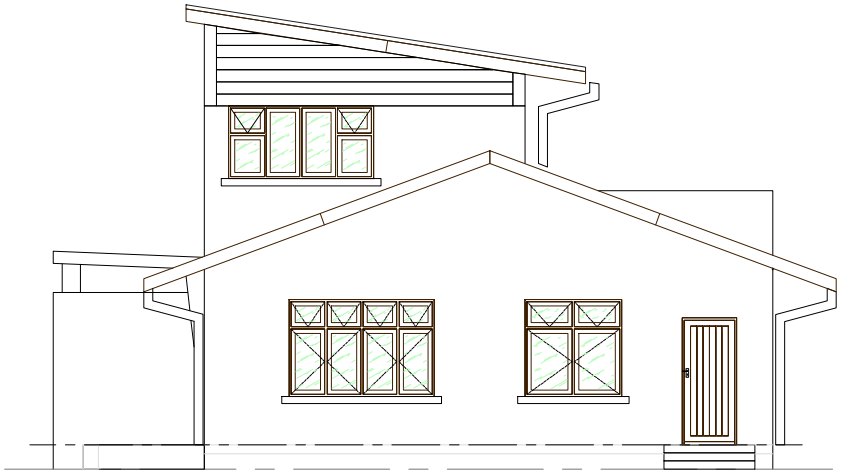

West Elevation

Scale 1:125

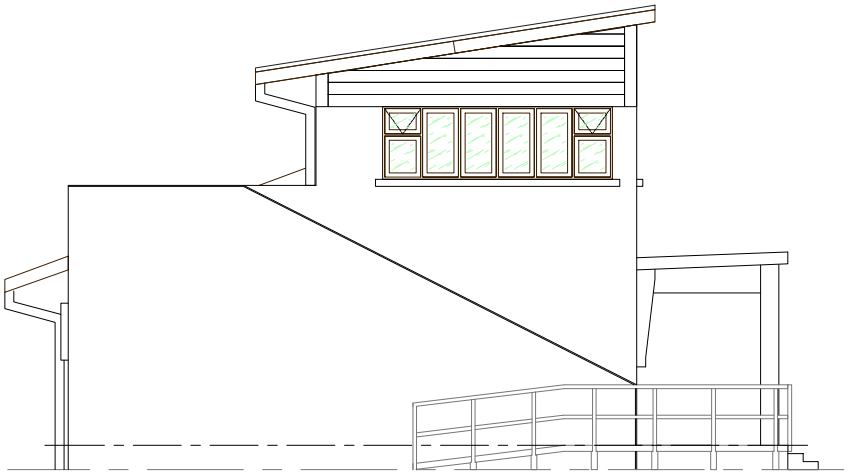

East Elevation

Scale 1:125

NO.	DATE	AMENDMENT	D.P.W.

Copy right vested in the
Department of Public Works

cad file name

DEPARTMENT OF
PUBLIC WORKS
Private Bag X65
Pretoria
0001
Tel (012) 337 2000

Director-General:
T.M. Sokutu

consultant/departmental

CONSULTANT

Builtcare (Pty) Ltd
Building 10A, CSIR Campus
627 Meiring Naude rd
Pretoria
Tel : 012 349 1922

discipline

ARCHITECTURE

service

MAINTENANCE PLAN

WCS number

drawing title

ROBBEN ISLAND
OFFICE
EAST & WEST ELEVATIONS

ref.no B003	designed
scale 1:125	drawn W.M BOTHA
date	checked
CAD date 09-05-2011	type number

drawing number

DAC00050- B003-3

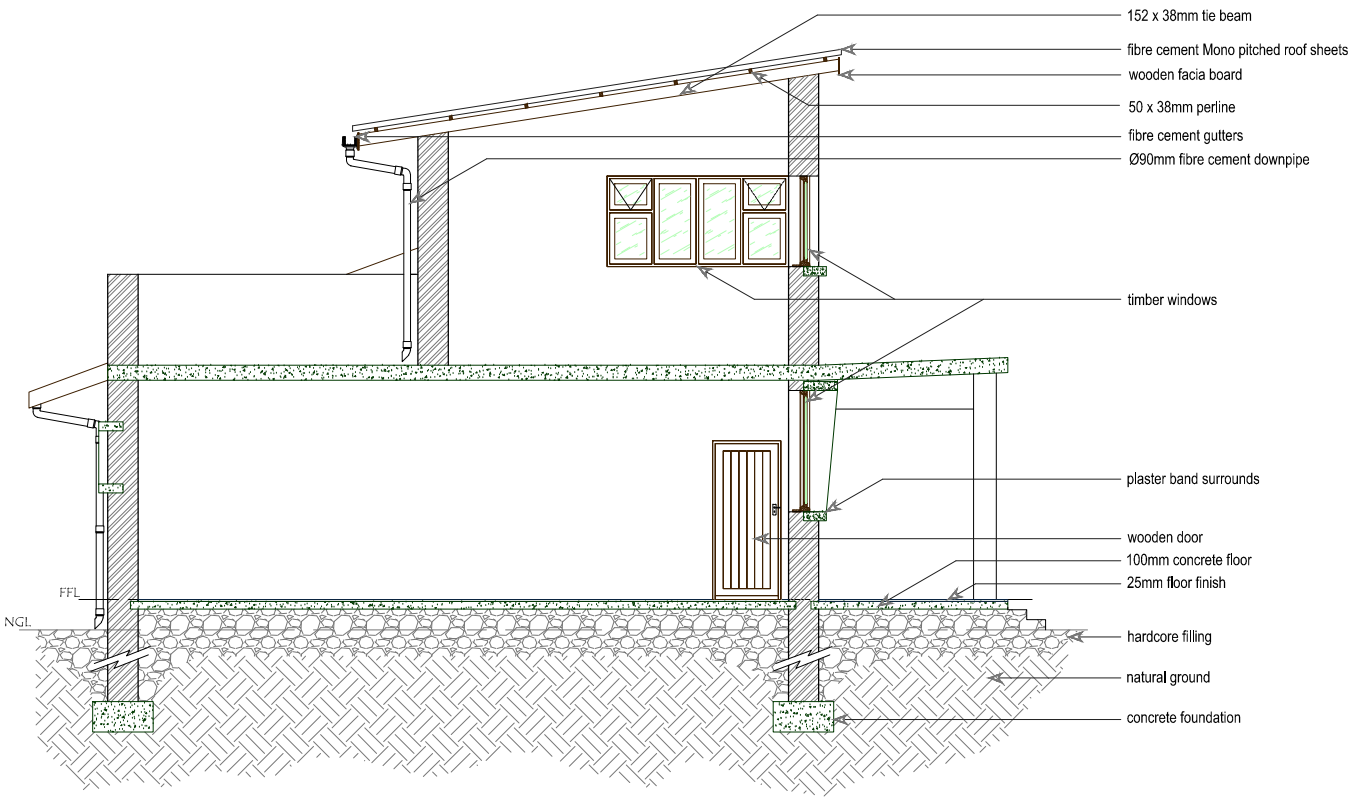

Section A-A

Scale 1:100

NO.	DATE	AMENDMENT	D.P.W.

Copy right vested in the
Department of Public Works

cad file name

DEPARTMENT OF
PUBLIC WORKS
Private Bag X65
Pretoria
0001
Tel (012) 337 2000

Director-General:
T.M. Sokutu

consultant/departmental

CONSULTANT

Builtcare (Pty) Ltd
Building 10A, CSIR Campus
627 Meiring Naude rd
Pretoria
Tel : 012 349 1922

discipline

ARCHITECTURE

service

MAINTENANCE PLAN

WCS number

drawing title

ROBBEN ISLAND
OFFICE
SECTION A - A

ref.no B003	designed
scale 1:100	drawn W.M BOTHA
date	checked
CAD date 09-05-2011	type number

drawing number

DAC00050- B003-4

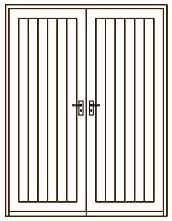

D1 Slatted Timber Dbl door

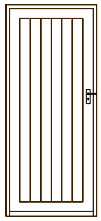

D2 Slatted Timber door

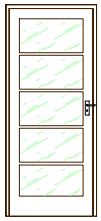

D3 Timber & Glass paned door

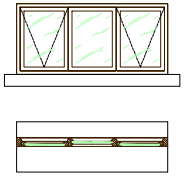

W1 Wooden Window

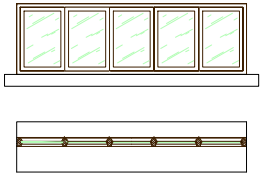

W2 Wooden Window

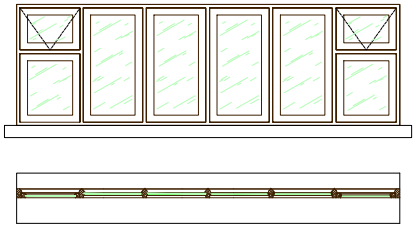

W3 Wooden Window

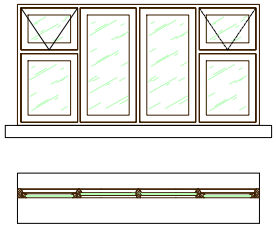

W4 Wooden Window

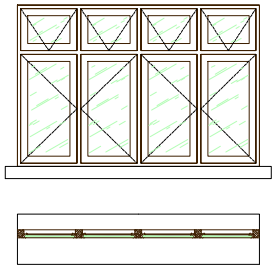

W5 Wooden Window

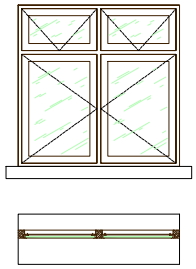

W6 Wooden Window

Window & Door Schedule

Scale 1:75

NO.	DATE	AMENDMENT	D.P.W.

Copy right vested in the Department of Public Works

cad file name

DEPARTMENT OF PUBLIC WORKS
Private Bag X65
Pretoria
0001
Tel (012) 337 2000

Director-General:
T.M. Sokutu

consultant/departmental
CONSULTANT
Builtcare (Pty) Ltd
Building 10A, CSIR Campus
627 Meiring Naude rd
Pretoria
Tel : 012 349 1922

discipline
ARCHITECTURE

service
MAINTENANCE PLAN

WCS number

drawing title
ROBBEN ISLAND
OFFICE
WINDOW & DOOR SCHEDULE

ref.no: B003	designed:
scale: 1:75	drawn: W.M BOTHA
date:	checked:
CAD date: 09-05-2011	type number:

drawing number
DAC00050- B003-5

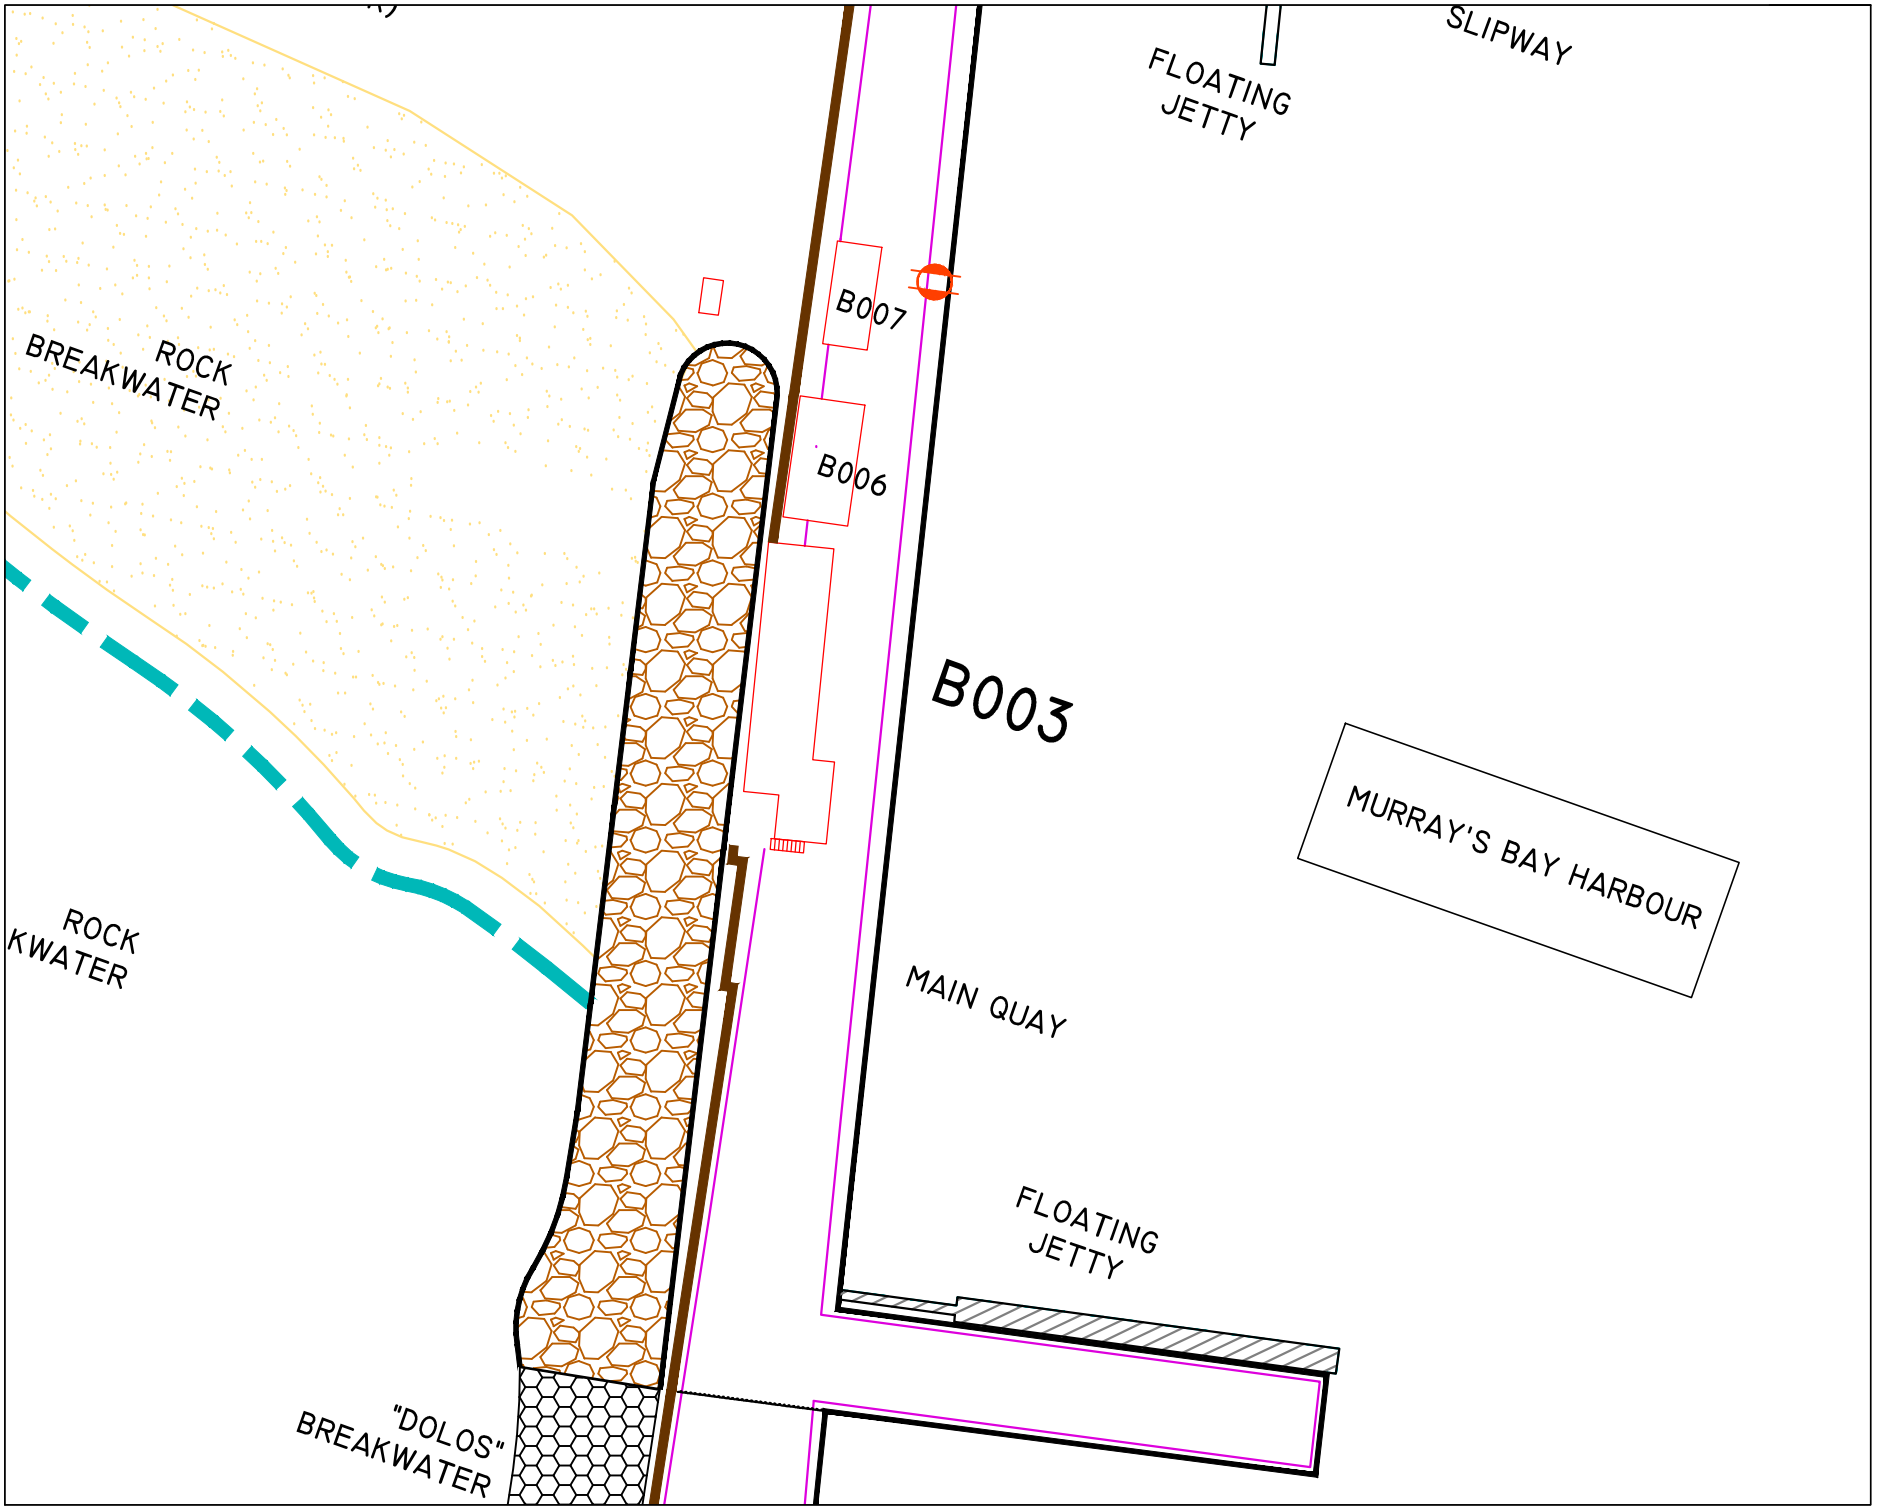

NO.	DATE	AMENDMENT	D.P.W.

Copy right vested in the Department of Public Works

cad file name

DEPARTMENT OF PUBLIC WORKS
Private Bag X65
Pretoria
0001
Tel (012) 337 2000

Director-General:
T.M. Sokutu

consultant/departmental

CONSULTANT
Builtcare (Pty) Ltd
Building 10A, CSIR Campus
627 Meiring Naude rd
Pretoria
Tel : 012 349 1922

discipline
ARCHITECTURE

service
MAINTENANCE PLAN

WCS number

drawing title
ROBBEN ISLAND
OFFICE
SITE PLAN

ref.no: B003	designed:
scale: 1:850	drawn: W.M BOTHA
date:	checked:
CAD date: 09-05-2011	type number:

drawing number
DAC00050- B003-0

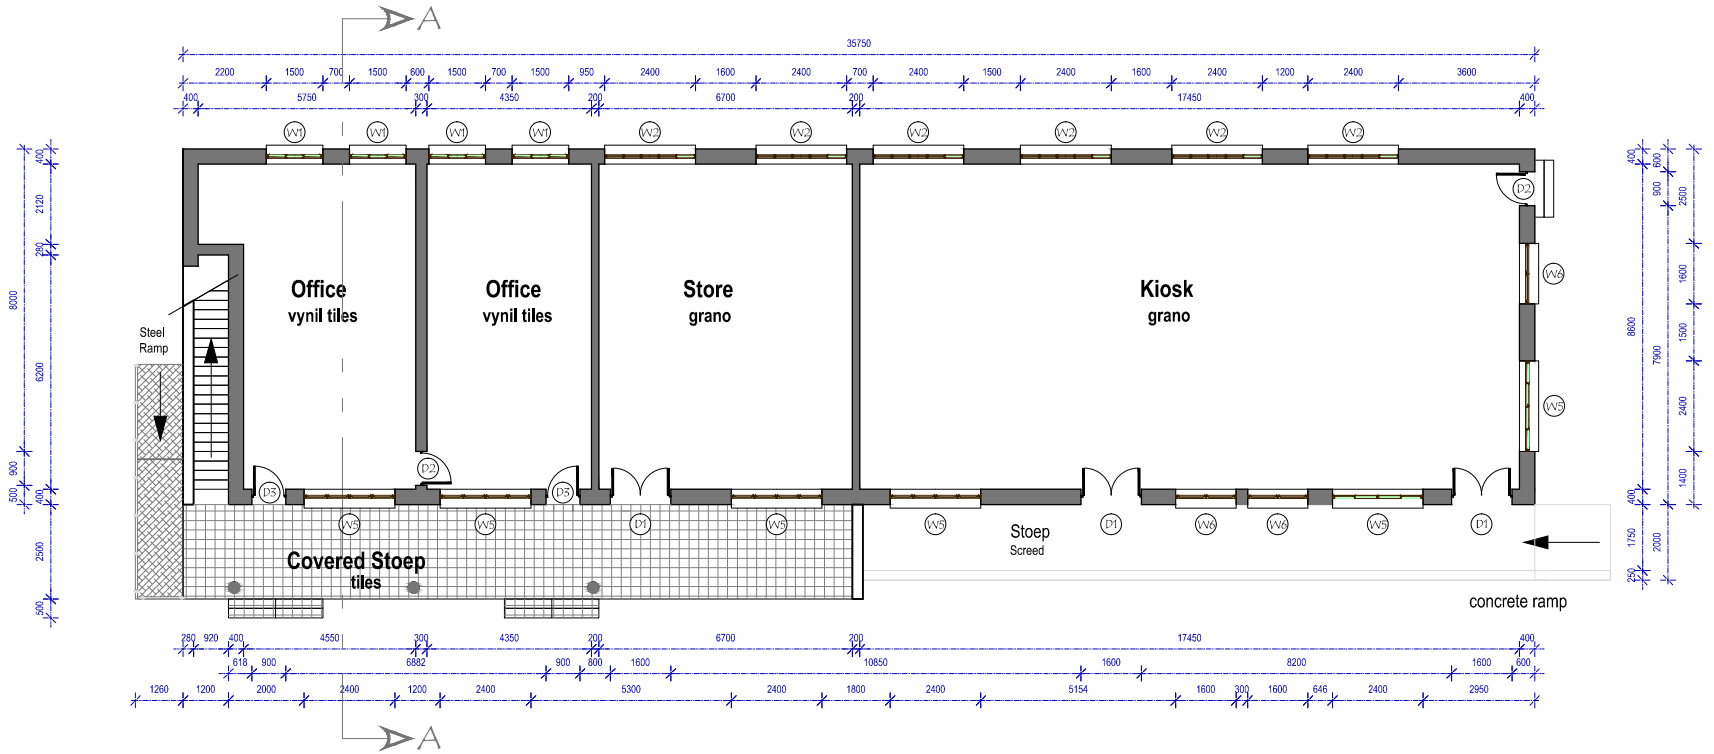

North Elevation

Scale 1:200

NO.	DATE	AMENDMENT	D.P.W.

Copy right vested in the
Department of Public Works

cad file name

DEPARTMENT OF
PUBLIC WORKS
Private Bag X65
Pretoria
0001
Tel (012) 337 2000

Director-General:
T.M. Sokutu

consultant/departmental
CONSULTANT
Builtcare (Pty) Ltd
Building 10A, CSIR Campus
627 Meiring Naude rd
Pretoria
Tel : 012 349 1922

discipline
ARCHITECTURE

service
MAINTENANCE PLAN

WCS number

drawing title
ROBBEN ISLAND
OFFICE
PLAN LAYOUT

ref.no B003	designed
scale 1:200	drawn W.M BOTHA
date	checked
CAD date 09-05-2011	type number

drawing number
DAC00050- B003-1

North Elevation
Scale 1:200

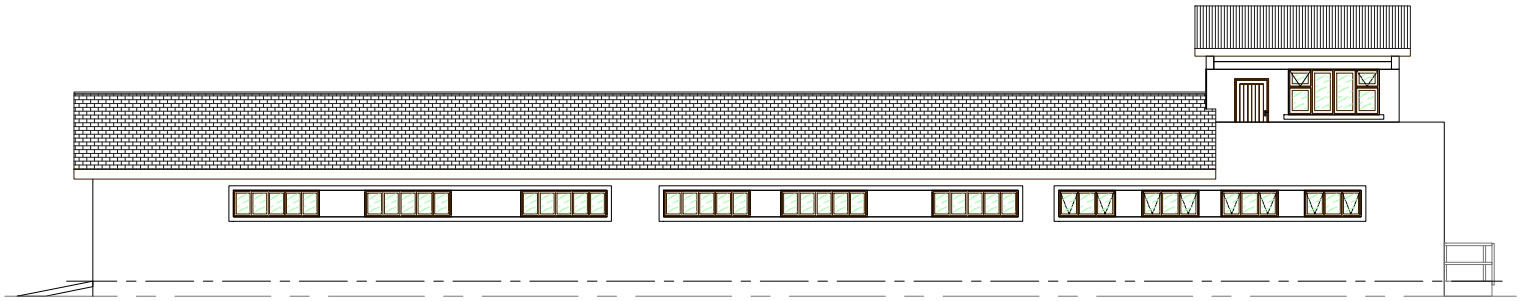

South Elevation
Scale 1:200

NO.	DATE	AMENDMENT	D.P.W.

Copy right vested in the
Department of Public Works

cad file name

DEPARTMENT OF
PUBLIC WORKS
Private Bag X65
Pretoria
0001
Tel (012) 337 2000

Director-General:
T.M. Sokutu

consultant/departmental

CONSULTANT
Builtcare (Pty) Ltd
Building 10A, CSIR Campus
627 Meiring Naude rd
Pretoria
Tel : 012 349 1922

discipline
ARCHITECTURE

service
MAINTENANCE PLAN

WCS number

drawing title
ROBBEN ISLAND
OFFICE
NORTH & SOUTH ELEVATIONS

ref.no: B003	designed
scale: 1:200	drawn: W.M BOTHA
date	checked
CAD date: 09-05-2011	type number

drawing number
DAC00050- B003-2

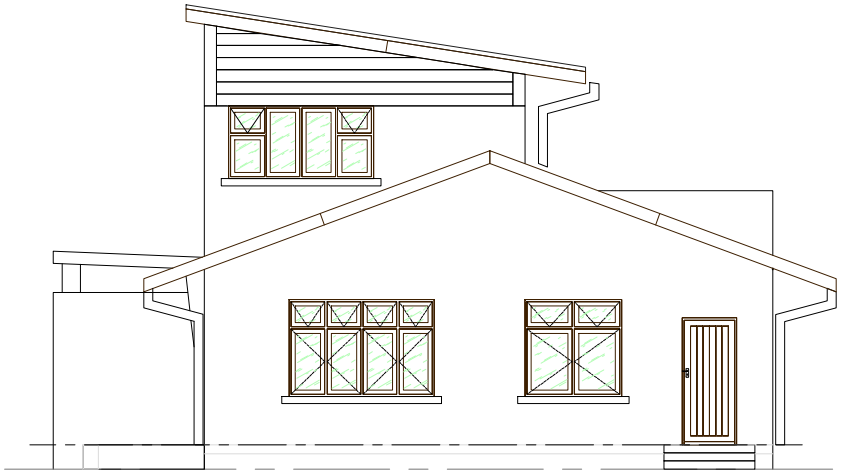

West Elevation

Scale 1:125

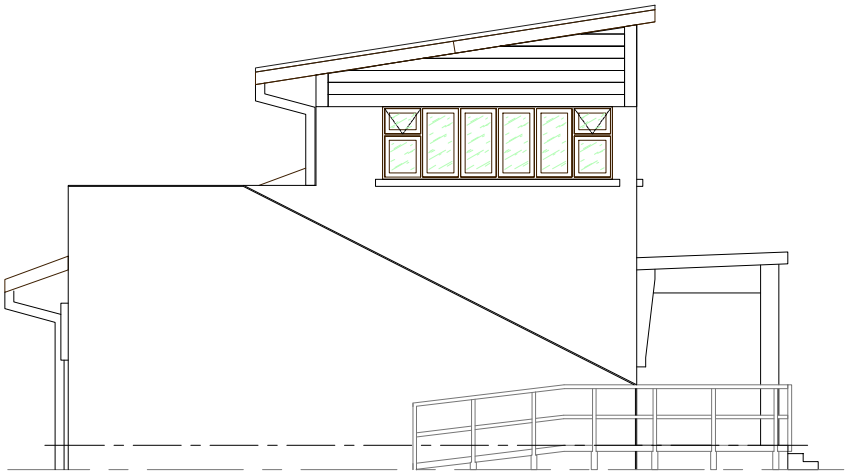

East Elevation

Scale 1:125

NO.	DATE	AMENDMENT	D.P.W.

Copy right vested in the
Department of Public Works

cad file name

DEPARTMENT OF
PUBLIC WORKS
Private Bag X65
Pretoria
0001
Tel (012) 337 2000

Director-General:
T.M. Sokutu

consultant/departmental

CONSULTANT

Builtcare (Pty) Ltd
Building 10A, CSIR Campus
627 Meiring Naude rd
Pretoria
Tel : 012 349 1922

discipline

ARCHITECTURE

service

MAINTENANCE PLAN

WCS number

drawing title

ROBBEN ISLAND
OFFICE
EAST & WEST ELEVATIONS

ref.no B003	designed
scale 1:125	drawn W.M BOTHA
date	checked
CAD date 09-05-2011	type number

drawing number

DAC00050- B003-3

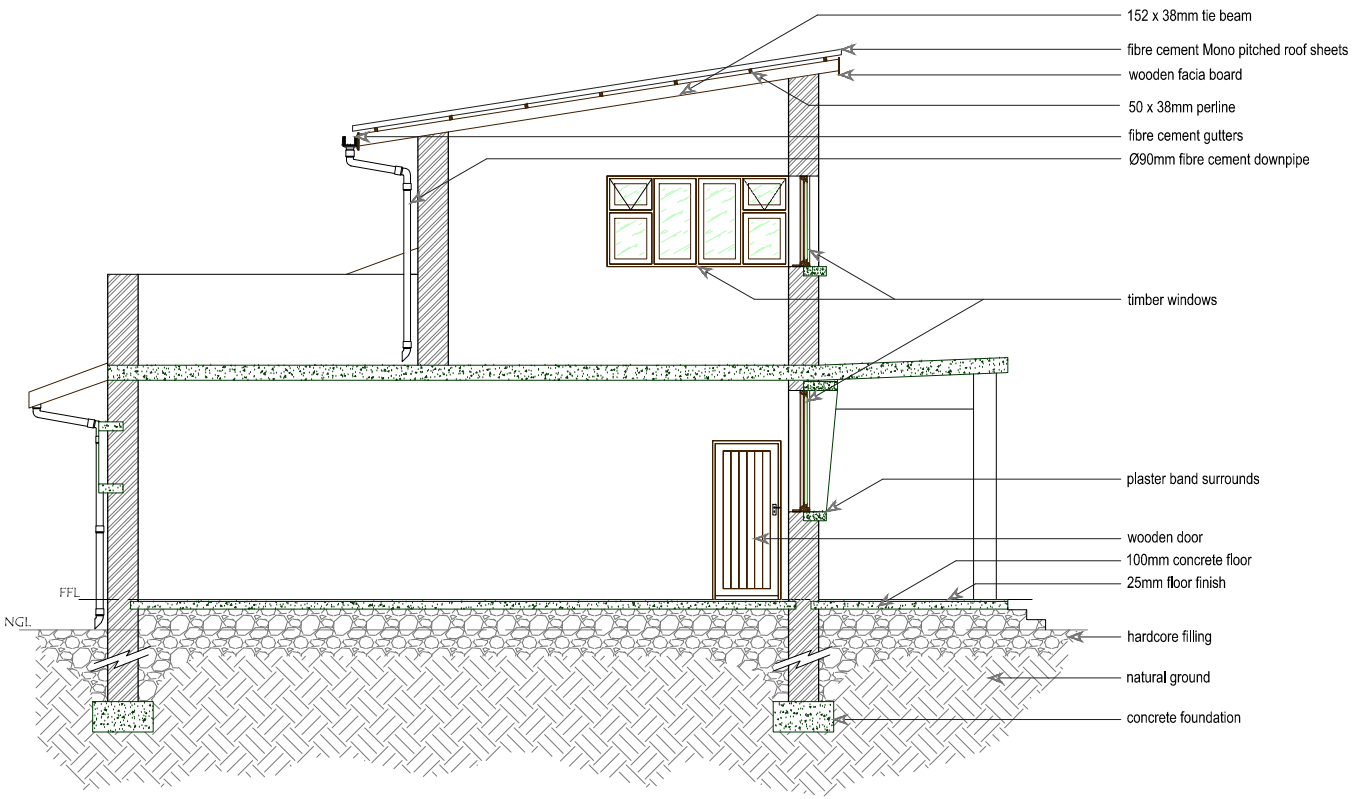

Section A-A

Scale 1:100

NO.	DATE	AMENDMENT	D.P.W.

Copy right vested in the
Department of Public Works

cad file name

DEPARTMENT OF
PUBLIC WORKS
Private Bag X65
Pretoria
0001
Tel (012) 337 2000

Director-General:
T.M. Sokutu

consultant/departmental

CONSULTANT

Builtcare (Pty) Ltd
Building 10A, CSIR Campus
627 Meiring Naude rd
Pretoria
Tel : 012 349 1922

discipline

ARCHITECTURE

service

MAINTENANCE PLAN

WCS number

drawing title

ROBBEN ISLAND
OFFICE
SECTION A - A

ref.no B003	designed
scale 1:100	drawn W.M BOTHA
date	checked
CAD date 09-05-2011	type number

drawing number

DAC00050- B003-4

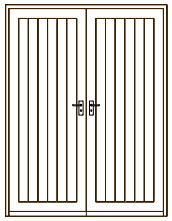

D1 Slatted Timber Dbl door

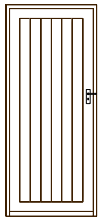

D2 Slatted Timber door

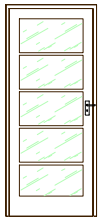

D3 Timber & Glass paned door

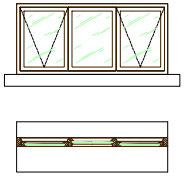

W1 Wooden Window

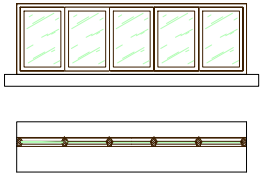

W2 Wooden Window

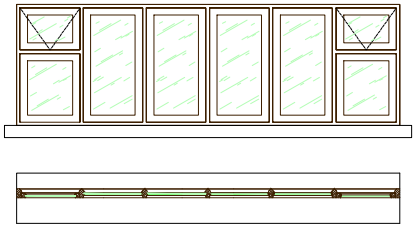

W3 Wooden Window

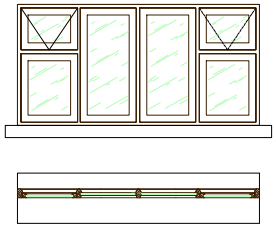

W4 Wooden Window

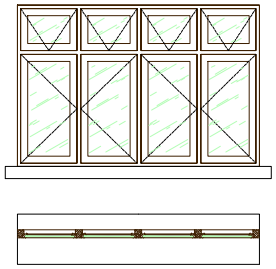

W5 Wooden Window

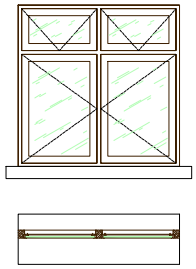

W6 Wooden Window

Window & Door Schedule

Scale 1:75

NO.	DATE	AMENDMENT	D.P.W.

Copy right vested in the Department of Public Works

cad file name

DEPARTMENT OF PUBLIC WORKS
Private Bag X65
Pretoria
0001
Tel (012) 337 2000

Director-General:
T.M. Sokutu

consultant/departmental
CONSULTANT
Builtcare (Pty) Ltd
Building 10A, CSIR Campus
627 Meiring Naude rd
Pretoria
Tel : 012 349 1922

discipline
ARCHITECTURE

service
MAINTENANCE PLAN

WCS number

drawing title
ROBBEN ISLAND
OFFICE
WINDOW & DOOR SCHEDULE

ref.no: B003	designed:
scale: 1:75	drawn: W.M BOTHA
date:	checked:
CAD date: 09-05-2011	type number:

drawing number
DAC00050- B003-5

North Elevation
Scale 1:200

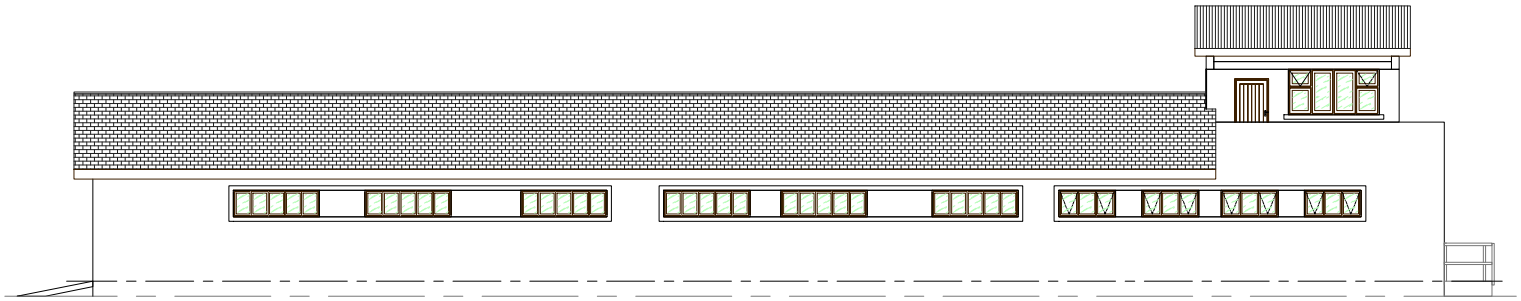

South Elevation
Scale 1:200

NO.	DATE	AMENDMENT	D.P.W.

Copy right vested in the
Department of Public Works

cad file name

DEPARTMENT OF
PUBLIC WORKS
Private Bag X65
Pretoria
0001
Tel (012) 337 2000

Director-General:
T.M. Sokutu

consultant/departmental

CONSULTANT
Builtcare (Pty) Ltd
Building 10A, CSIR Campus
627 Meiring Naude rd
Pretoria
Tel : 012 349 1922

discipline
ARCHITECTURE

service
MAINTENANCE PLAN

WCS number

drawing title
ROBBEN ISLAND
OFFICE
NORTH & SOUTH ELEVATIONS

ref.no: B003	designed
scale: 1:200	drawn: W.M BOTHA
date	checked
CAD date: 09-05-2011	type number

drawing number
DAC00050- B003-2

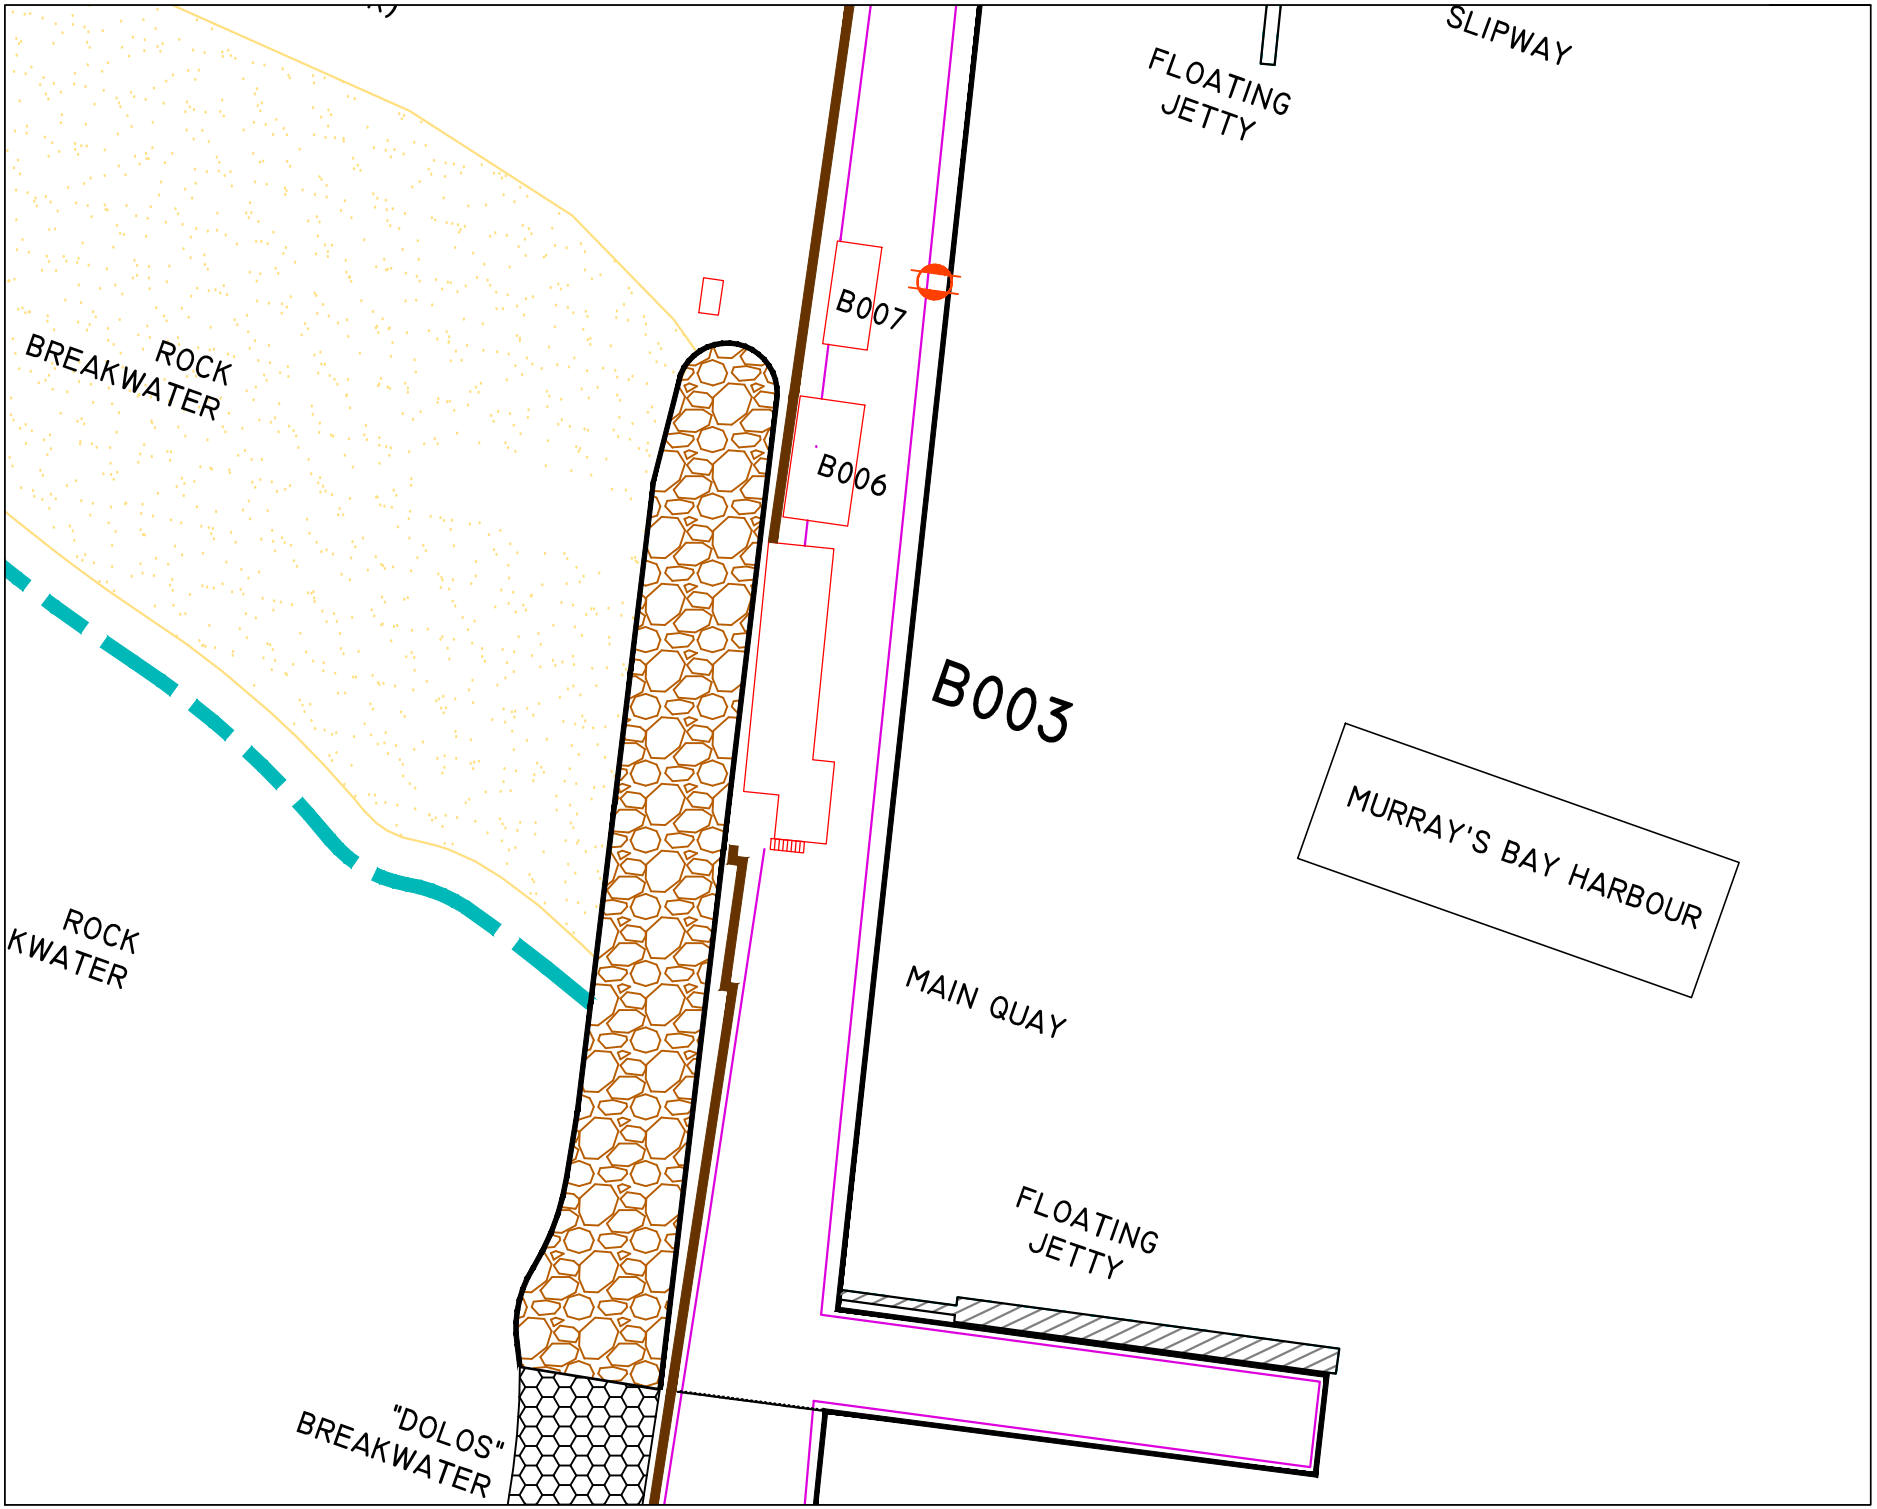

NO.	DATE	AMENDMENT	D.P.W.

Copy right vested in the Department of Public Works

cad file name

DEPARTMENT OF PUBLIC WORKS
Private Bag X65
Pretoria
0001
Tel (012) 337 2000

Director-General:
T.M. Sokutu

consultant/departmental

CONSULTANT
Builtcare (Pty) Ltd
Building 10A, CSIR Campus
627 Meiring Naude rd
Pretoria
Tel : 012 349 1922

discipline
ARCHITECTURE

service
MAINTENANCE PLAN

WCS number

drawing title
ROBBEN ISLAND
OFFICE
SITE PLAN

ref.no: B003	designed:
scale: 1:850	drawn: W.M BOTHA
date:	checked:
CAD date: 09-05-2011	type number:

drawing number
DAC00050- B003-0